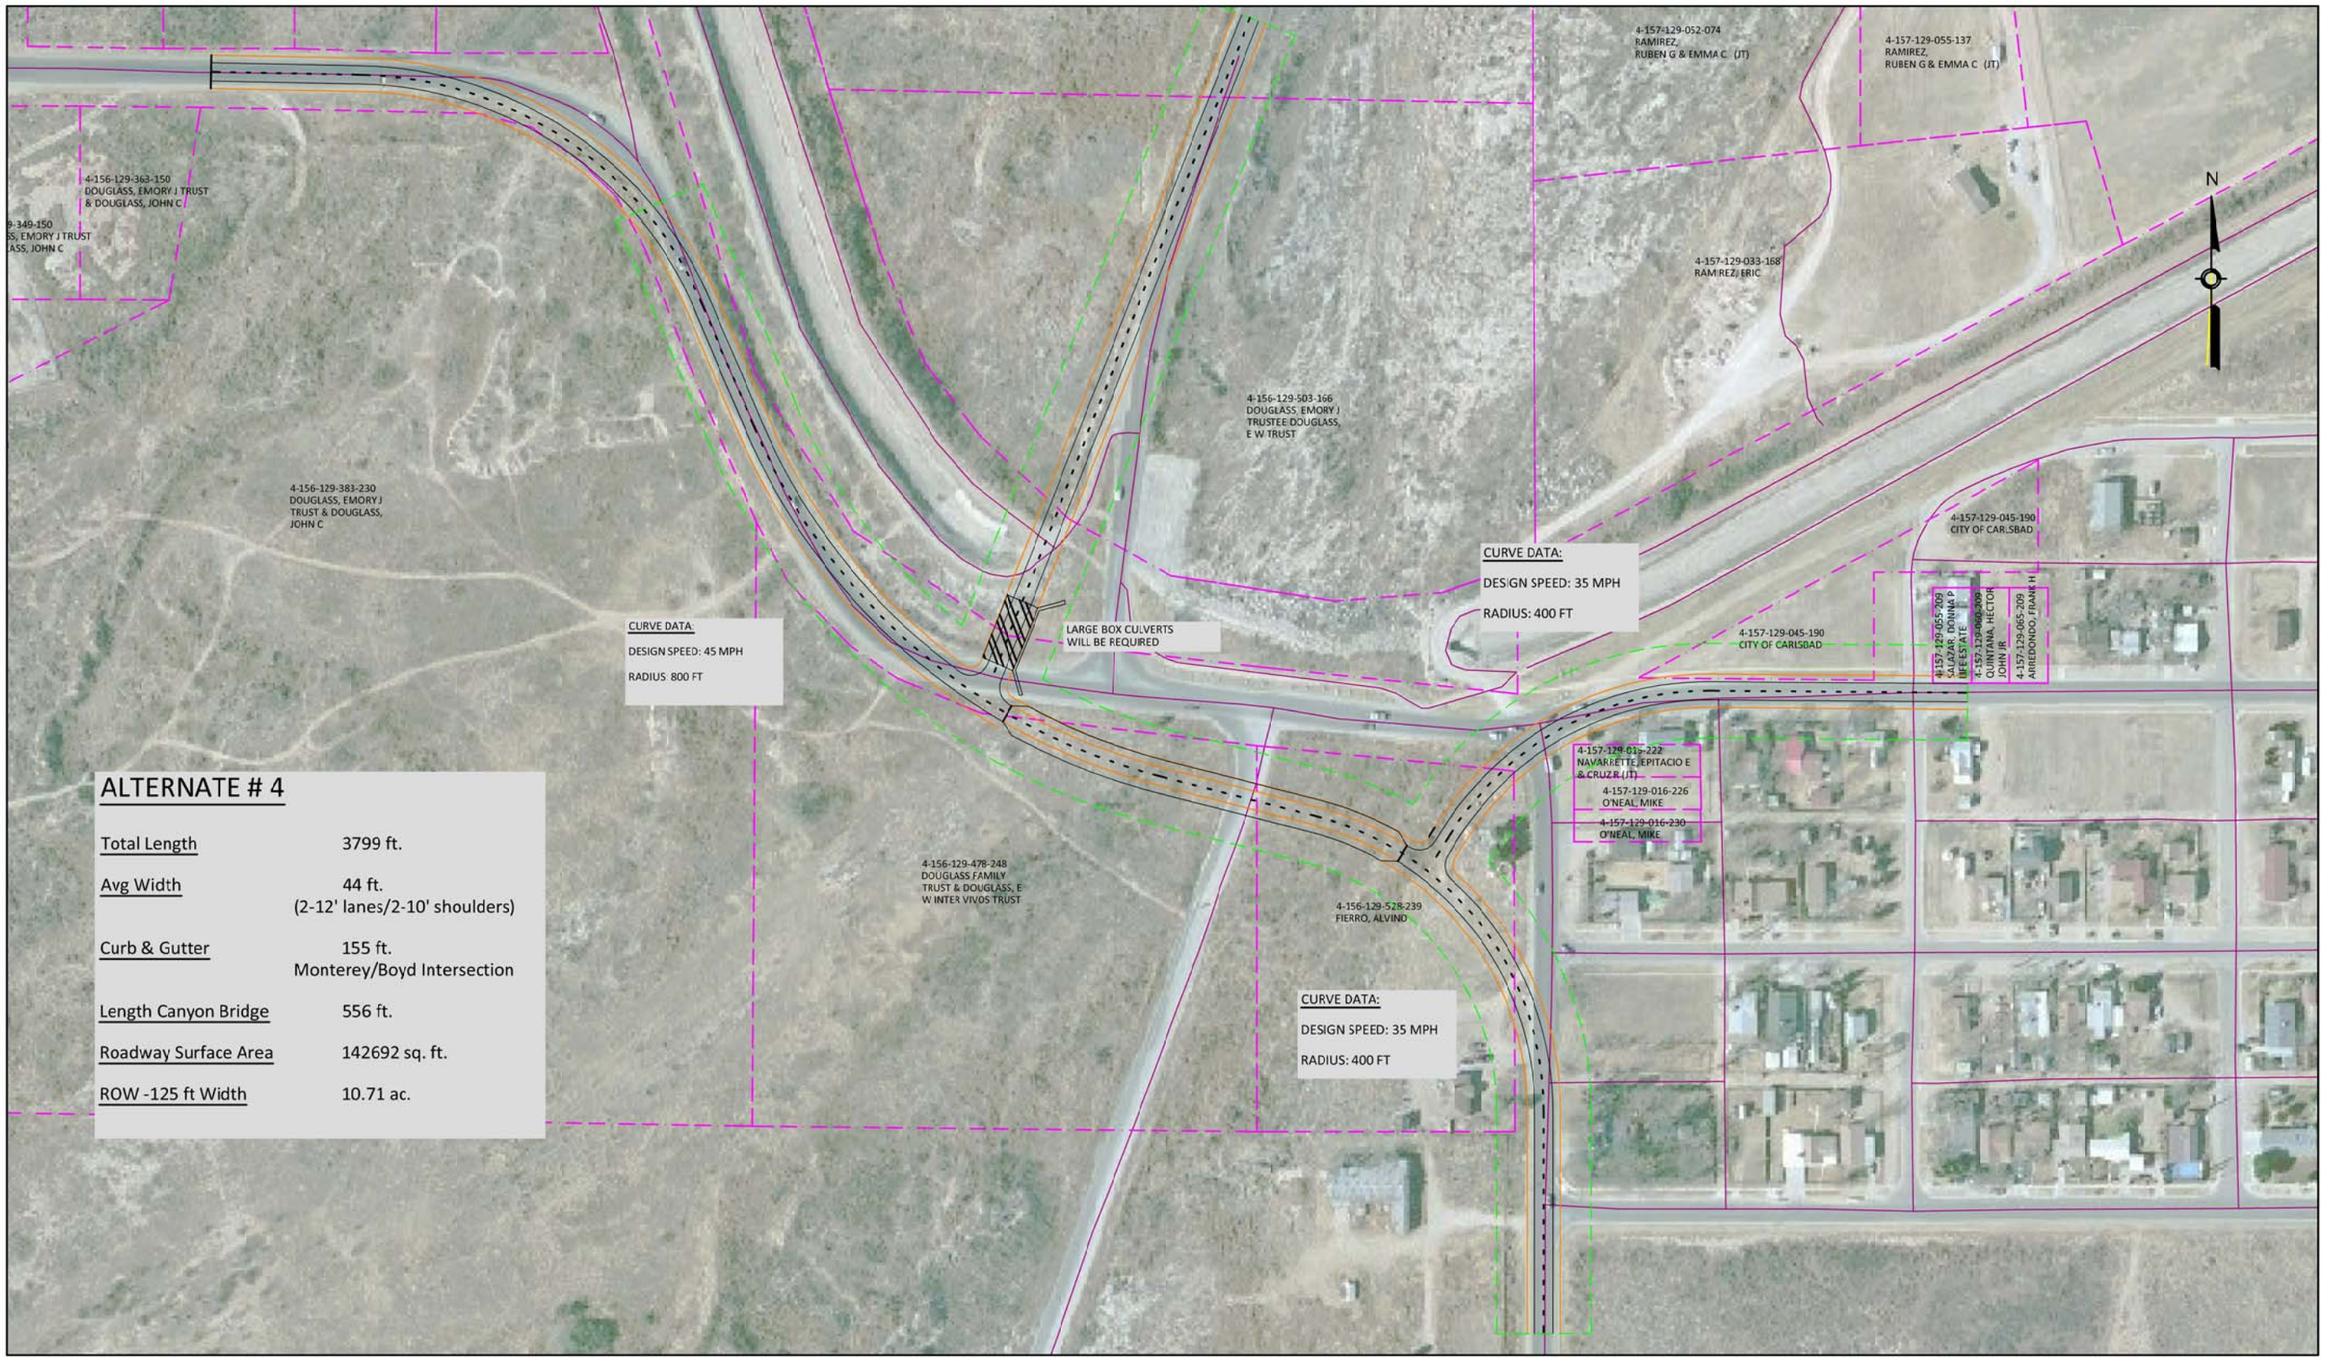

ALTERNATE # 4

Total Length	3799 ft.
Avg Width	44 ft. (2-12' lanes/2-10' shoulders)
Curb & Gutter	155 ft. Monterey/Boyd Intersection
Length Canyon Bridge	556 ft.
Roadway Surface Area	142692 sq. ft.
ROW -125 ft Width	10.71 ac.

SMA
Engineering
Environmental
Surveying